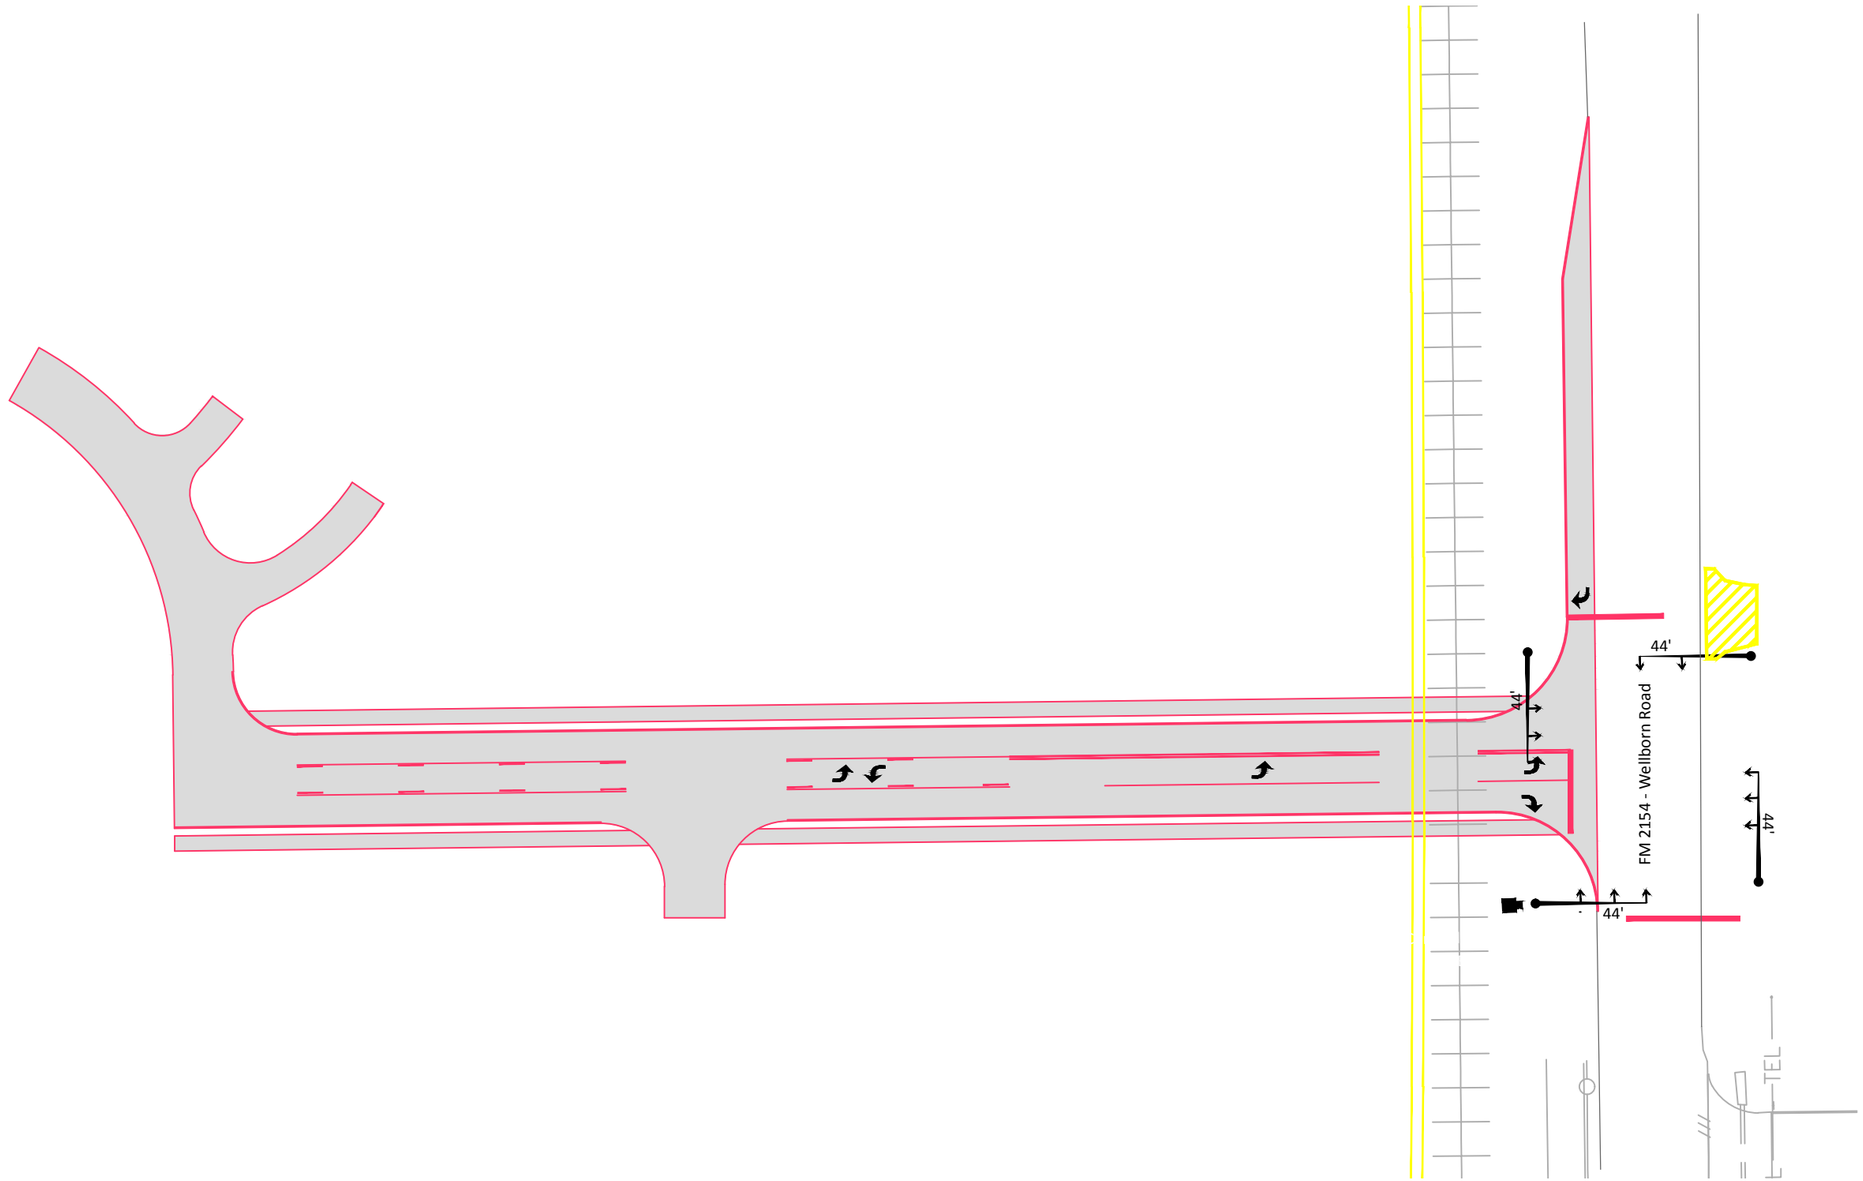

FIGURE 6

OPTION #1 – MINIMAL INITIAL CONSTRUCTION

SCALE: Hor: 1" = 60'

0 30' 60' 120'

M&B
McCLURE & BROWNE ENGINEERING/SURVEYING, INC.
1669 Woodcrest Drive, Suite 103, College Station, TX 77845
(979) 693-3838 Fax (979) 693-3894
Firm Reg. No. F-439

10630034-001-01a