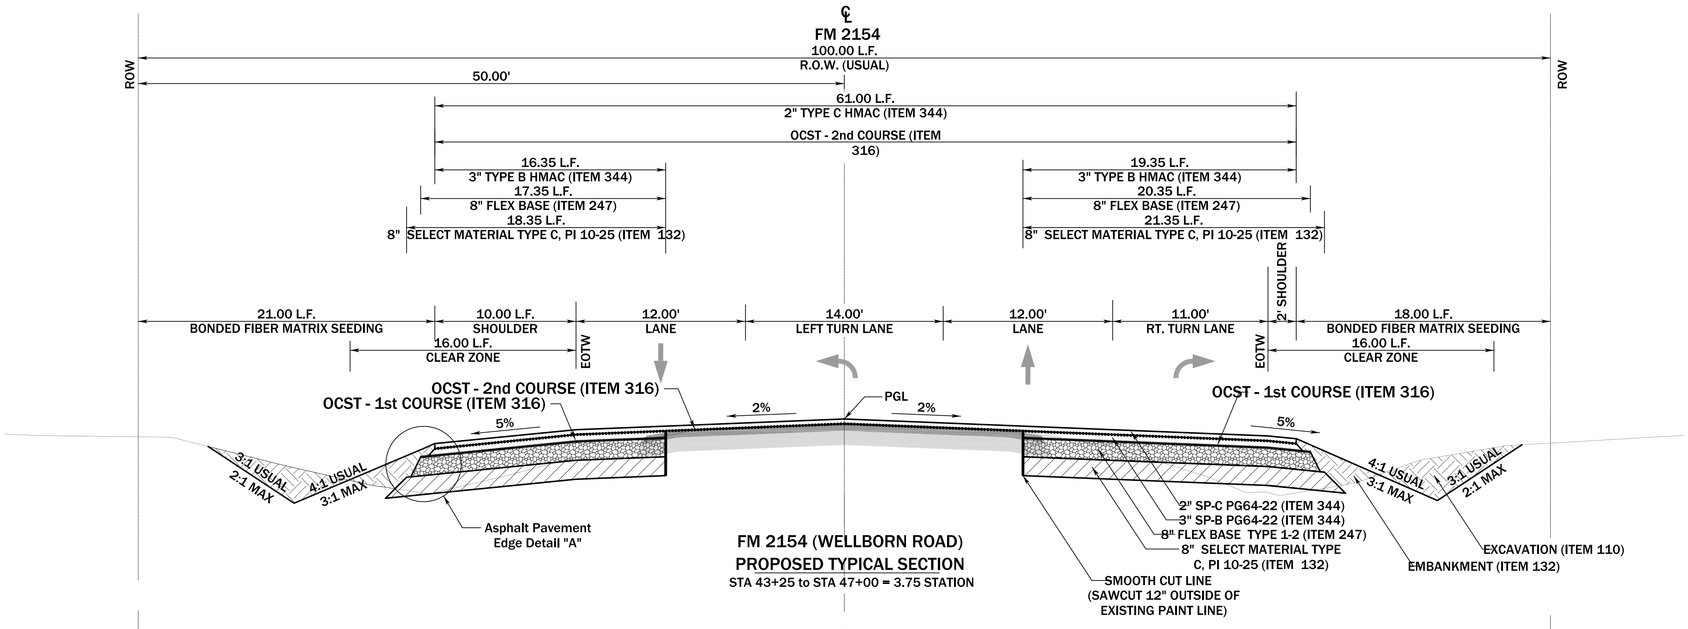

FM 2154 (WELLBORN ROAD)
PROPOSED TYPICAL SECTION
STA 43+25 to STA 47+00 = 3.75 STATION

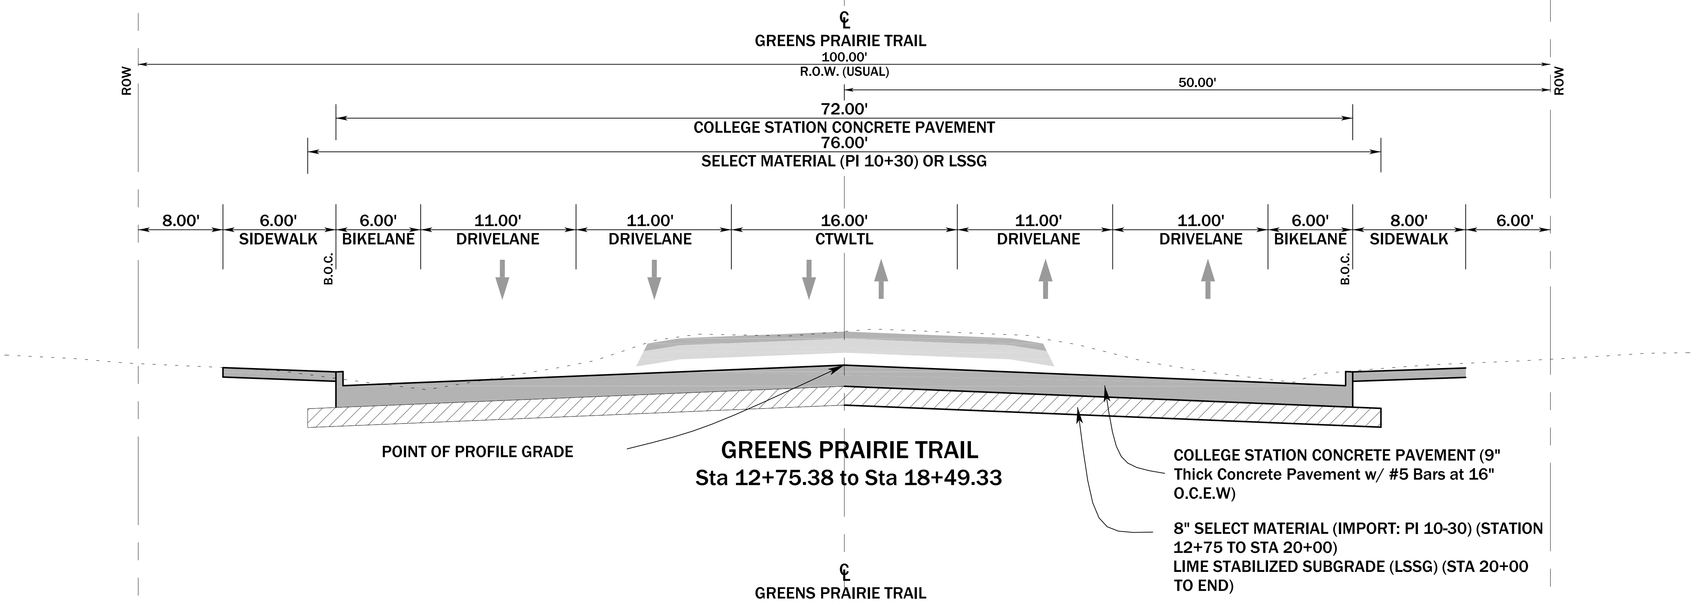

GREENS PRAIRIE TRAIL
Sta 12+75.38 to Sta 18+49.33

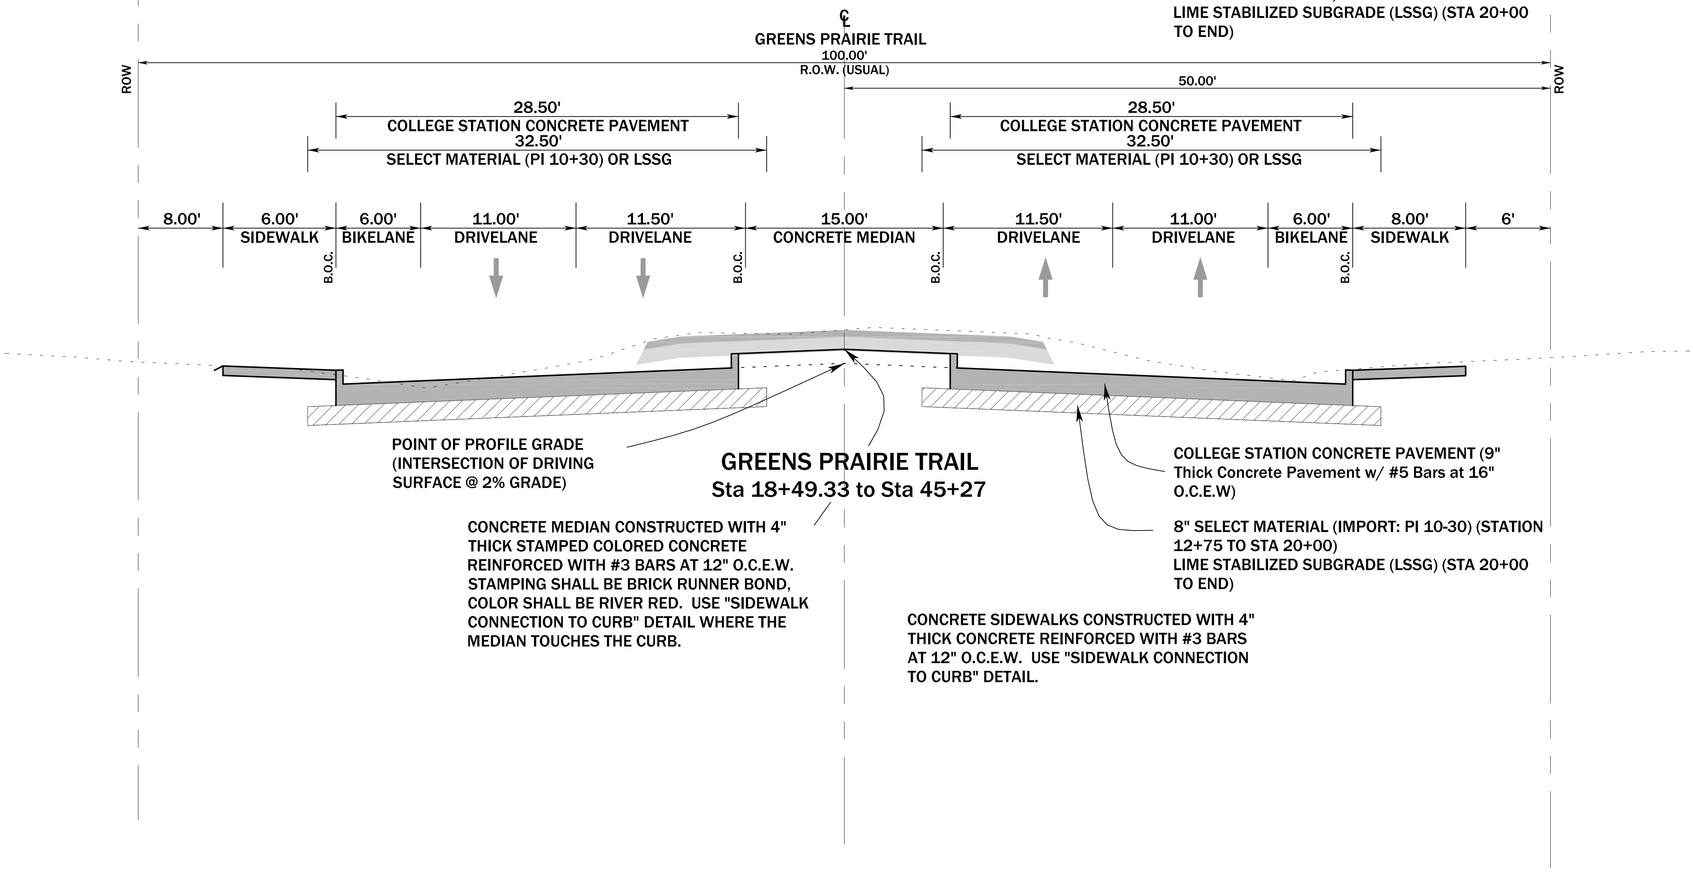

GREENS PRAIRIE TRAIL
Sta 18+49.33 to Sta 45+27

CONCRETE MEDIAN CONSTRUCTED WITH 4" THICK STAMPED COLORED CONCRETE REINFORCED WITH #3 BARS AT 12" O.C.E.W. STAMPING SHALL BE BRICK RUNNER BOND, COLOR SHALL BE RIVER RED. USE "SIDEWALK CONNECTION TO CURB" DETAIL WHERE THE MEDIAN TOUCHES THE CURB.

CONCRETE SIDEWALKS CONSTRUCTED WITH 4" THICK CONCRETE REINFORCED WITH #3 BARS AT 12" O.C.E.W. USE "SIDEWALK CONNECTION TO CURB" DETAIL.